PT-2000 TYPICAL

TOTAL MONITORING

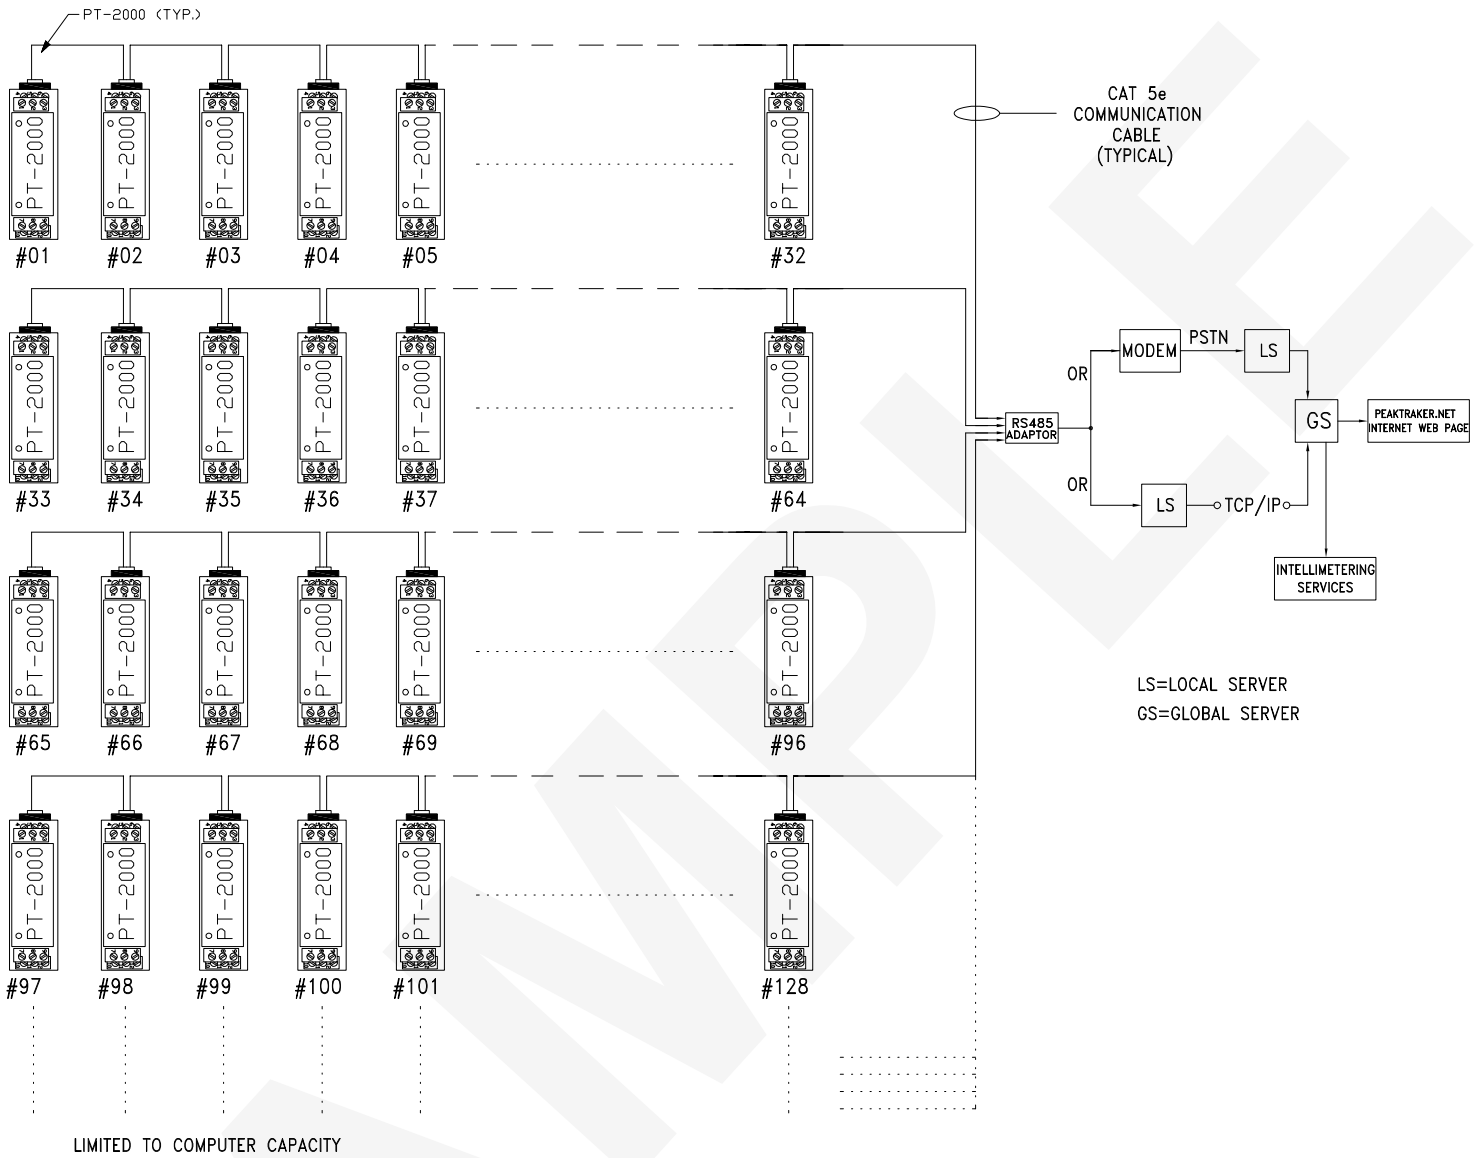

EXAMPLES OF SERVICES THAT CAN BE INTEGRATED FOR PT-2000 TOTAL MONITORING

- (G) GAS
- (W) WATER METERING
- [I] INTELLIMETER SYSTEMS
- (E) ELECTRICAL SUB-METERING
- [T] TEMPERATURE MONITORING
- HVAC SYSTEM MONITORING
- (B) BOILERS MONITORING (BTU)
- (S) STEAM (CUBIC FEET)

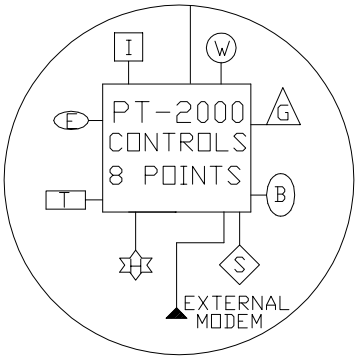

- 8 ACTIVE ZONES
- 1,5,15 OR 60 MINUTES PROFILING.
- SELF POWERED VIA 6 CONDUCTOR CABLE
- 485 LOOP COMMUNICATION UP TO 4000 FEET
- STAND ALONE WITH MODEM
- ON LINE COMMUNICATION IN REAL TIME
- 2 WAY COMMUNICATION
- READS WATER, GAS AND ELECTRIC METERS
- LOW COST
- WINDOWS BASED SOFTWARE

P-TRACKER TOTAL MONITORING

SAMPLE

Intellimeter Canada Architectual & Engineering Services

Intellimeter CANADA INC.
Architectual & Engineering services
1420 Bayly street Unit 14 Phone:(905) 839-9199
Pickering,Ontario L1W 3R4 Fax:(905) 839-9198

revision		date	Project Name:	Distributor:	Engineer	P.O.#	Contractor:	Date:	Project#:	Drawing#:	Drawn By:	Drawing:
A detail no. / B no. du détail / C location drawing no. / sur dessin no. / drawing no. / dessin no.			—	—	—	—	—	—	—	—	—	PT-2000